



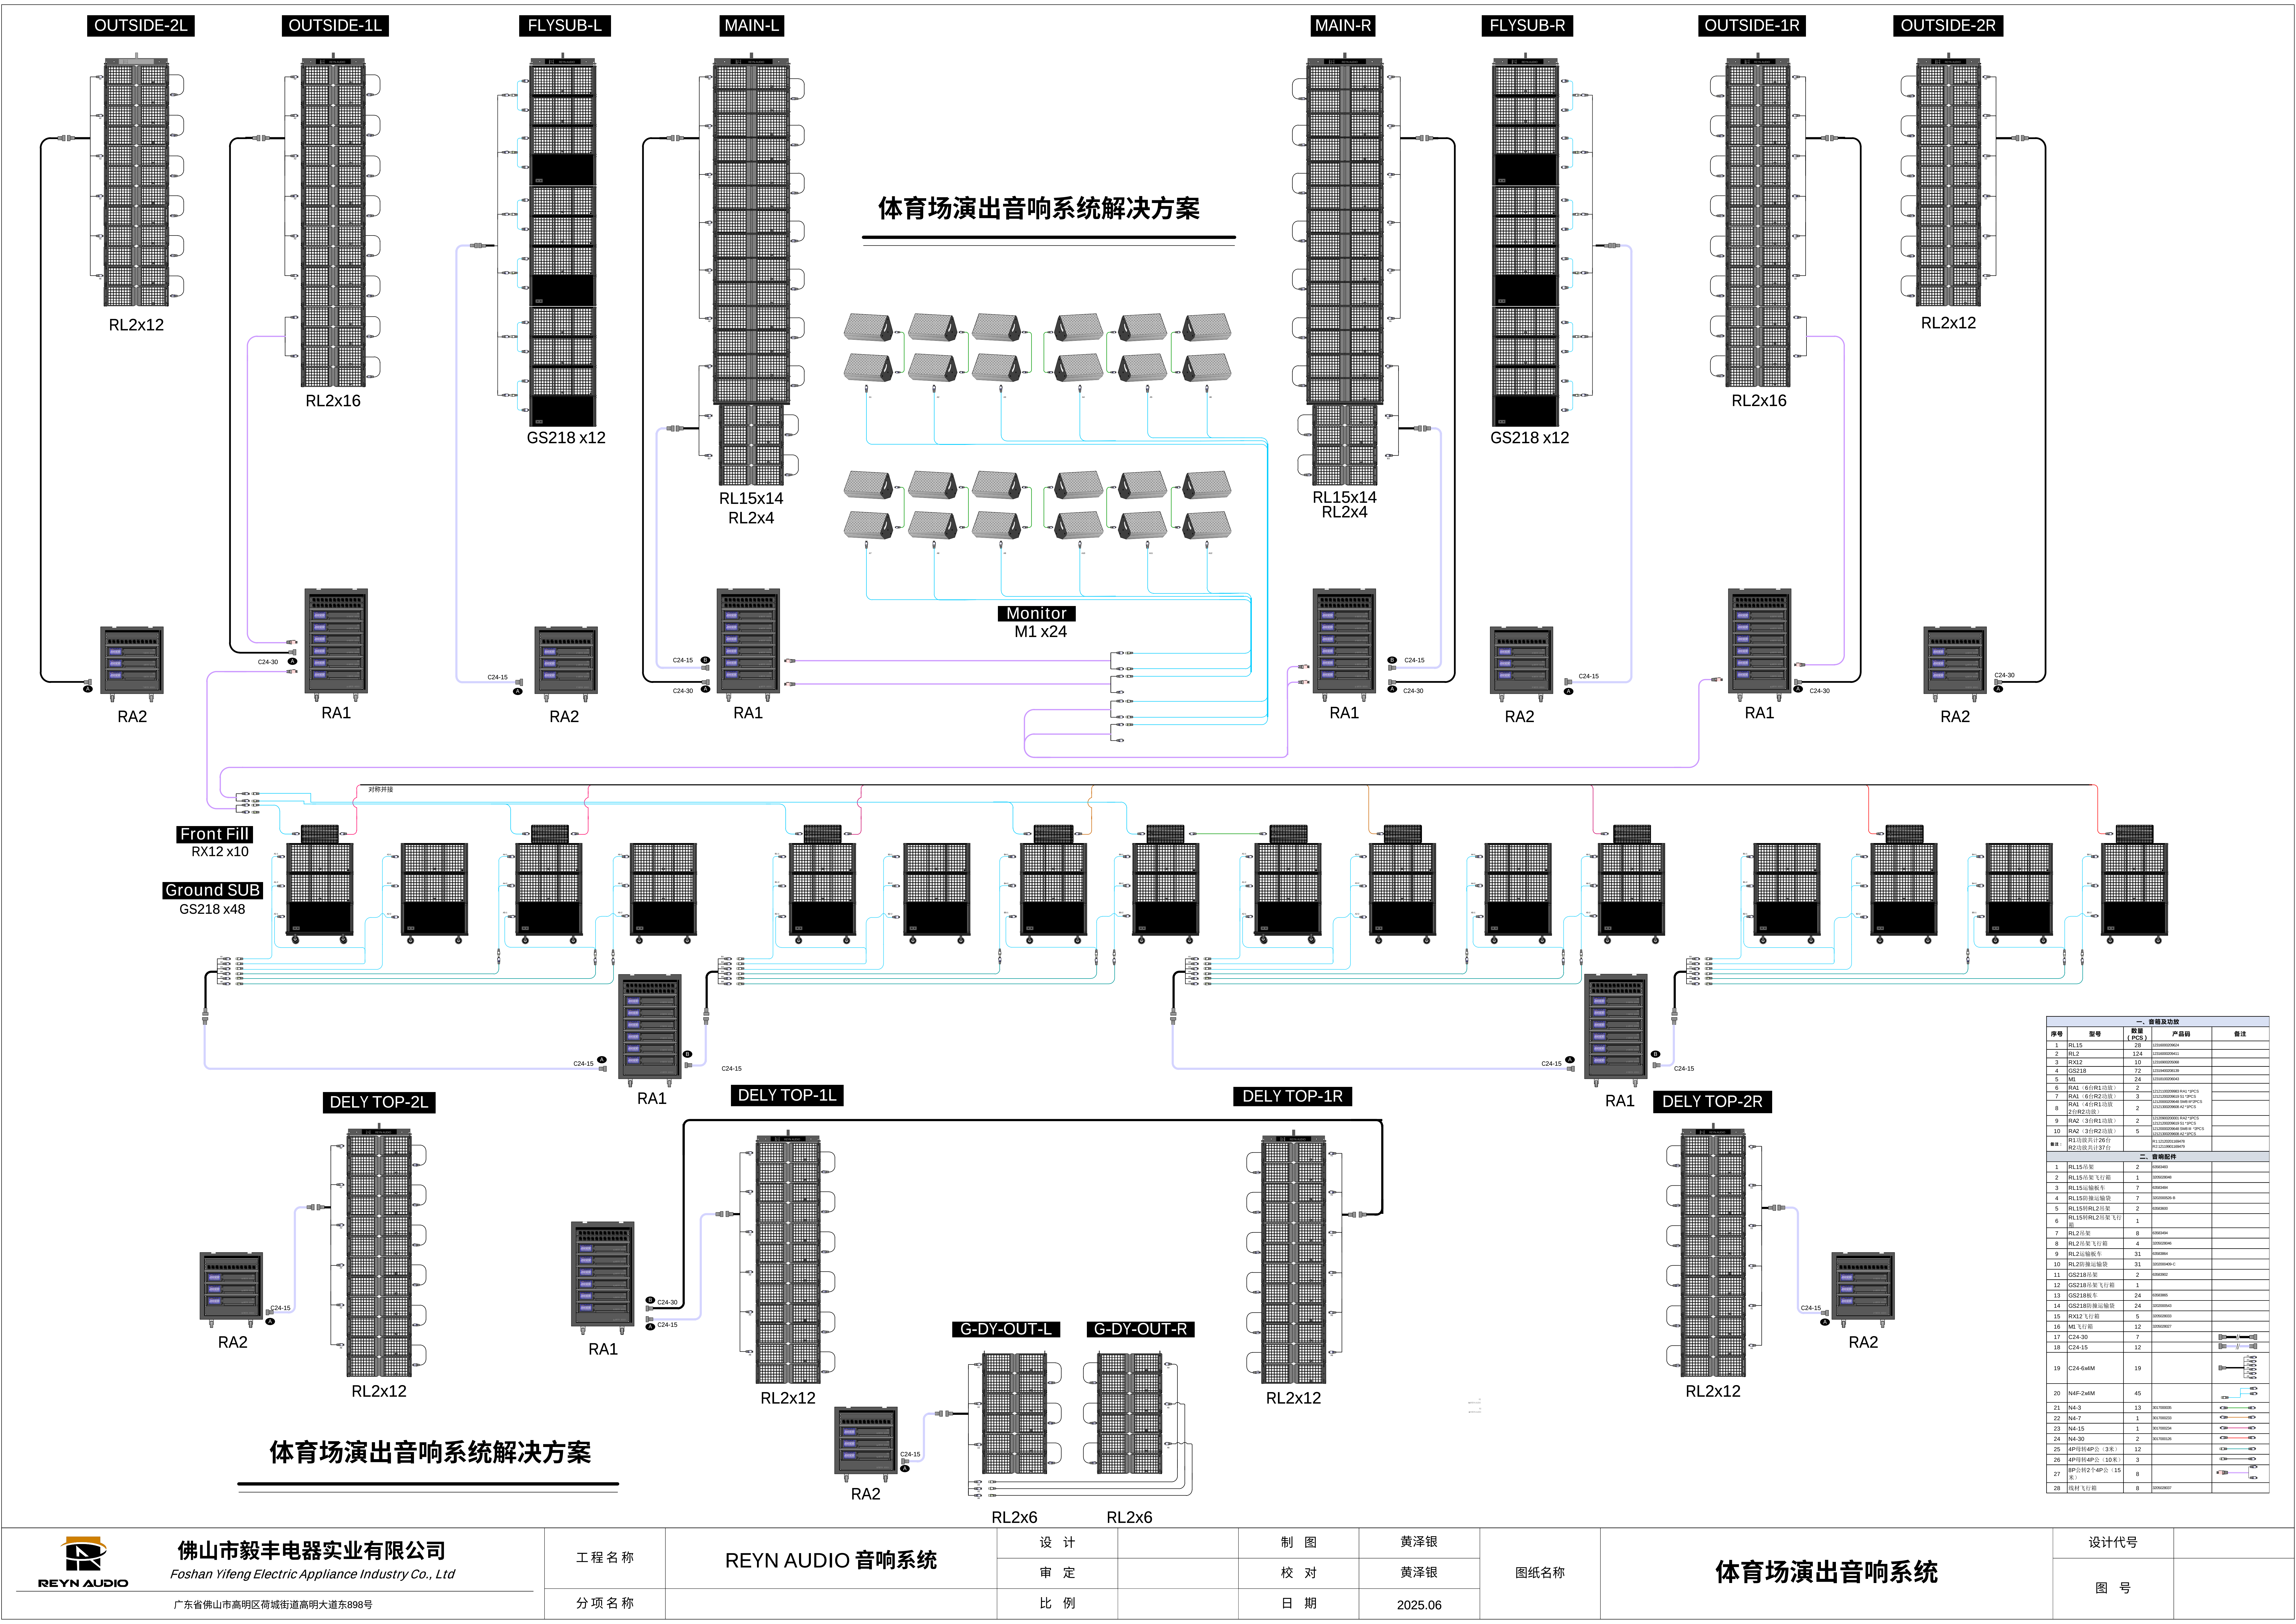


一、音源及功放				
序号	型号	数量 (PCS)	产品码	备注
1	RL15	26	0000000004	
2	RL2	124	0000000004	
3	RX12	10	0000000000	
4	GS218	12	0000000000	
5	M1	24	0000000004	
6	RA1 (6台P1功放)	2	0000000004 0000000004	
7	RA1 (6台P2功放)	3	0000000004 0000000004	
8	RA1 (4台P1功放)	2	0000000004 0000000004	
9	RA2 (3台P1功放)	2	0000000004 0000000004	
10	RA2 (3台P2功放)	5	0000000004 0000000004	
备注	RL15功放共26台 P2功放共计37台			
二、音响配件				
1	RL15吊架	2	00000000	
2	RL15吊架+飞行箱	1	00000000	
3	RL15运输板车	7	00000000	
4	RL15吊架运输板	7	00000000	
5	RL15吊架RL2吊架	2	00000000	
6	RL15吊架RL2吊架+飞行箱	1	00000000	
7	RL2吊架	8	00000000	
8	RL2吊架+飞行箱	4	00000000	
9	RL2运输板车	31	00000000	
10	RL2吊架运输板	31	00000000	
11	GS218吊架	2	00000000	
12	GS218吊架+飞行箱	1	00000000	
13	GS218板车	24	00000000	
14	GS218吊架运输板	24	00000000	
15	RX12飞行箱	5	00000000	
16	M1飞行箱	12	00000000	
17	C24-30	7	00000000	
18	C24-15	12	00000000	
19	C24-6xM	19	00000000	
20	N4F-2xM	45	00000000	
21	N4-3	13	00000000	
22	N4-7	1	00000000	
23	N4-15	1	00000000	
24	N4-30	2	00000000	
25	4P吊架4P吊架 (3米)	12	00000000	
26	4P吊架4P吊架 (3.5米)	3	00000000	
27	4P吊架4P吊架 (4.5米)	8	00000000	
28	线材飞行箱	8	00000000	

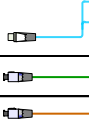

体育场演出音响__信号网络系统图

信号网络系统			
序号	型号	数量 (PCS)	产品码
1	RA3网络机柜（含4台SW10）	1	
2	RA3网络机柜（含2台SW10）	2	
3	R-80	2	
4	R-60	6	
5	R-30	8	
6	R-10	2	
7	R-5	16	
8	1转2信号线（一端XLR母插头，一端2个XLR公插头，长度60cm）	4	
9	S-30	11	
10	S-10	3	
11	S-5	4	
12	线材飞行箱	4	3205028037

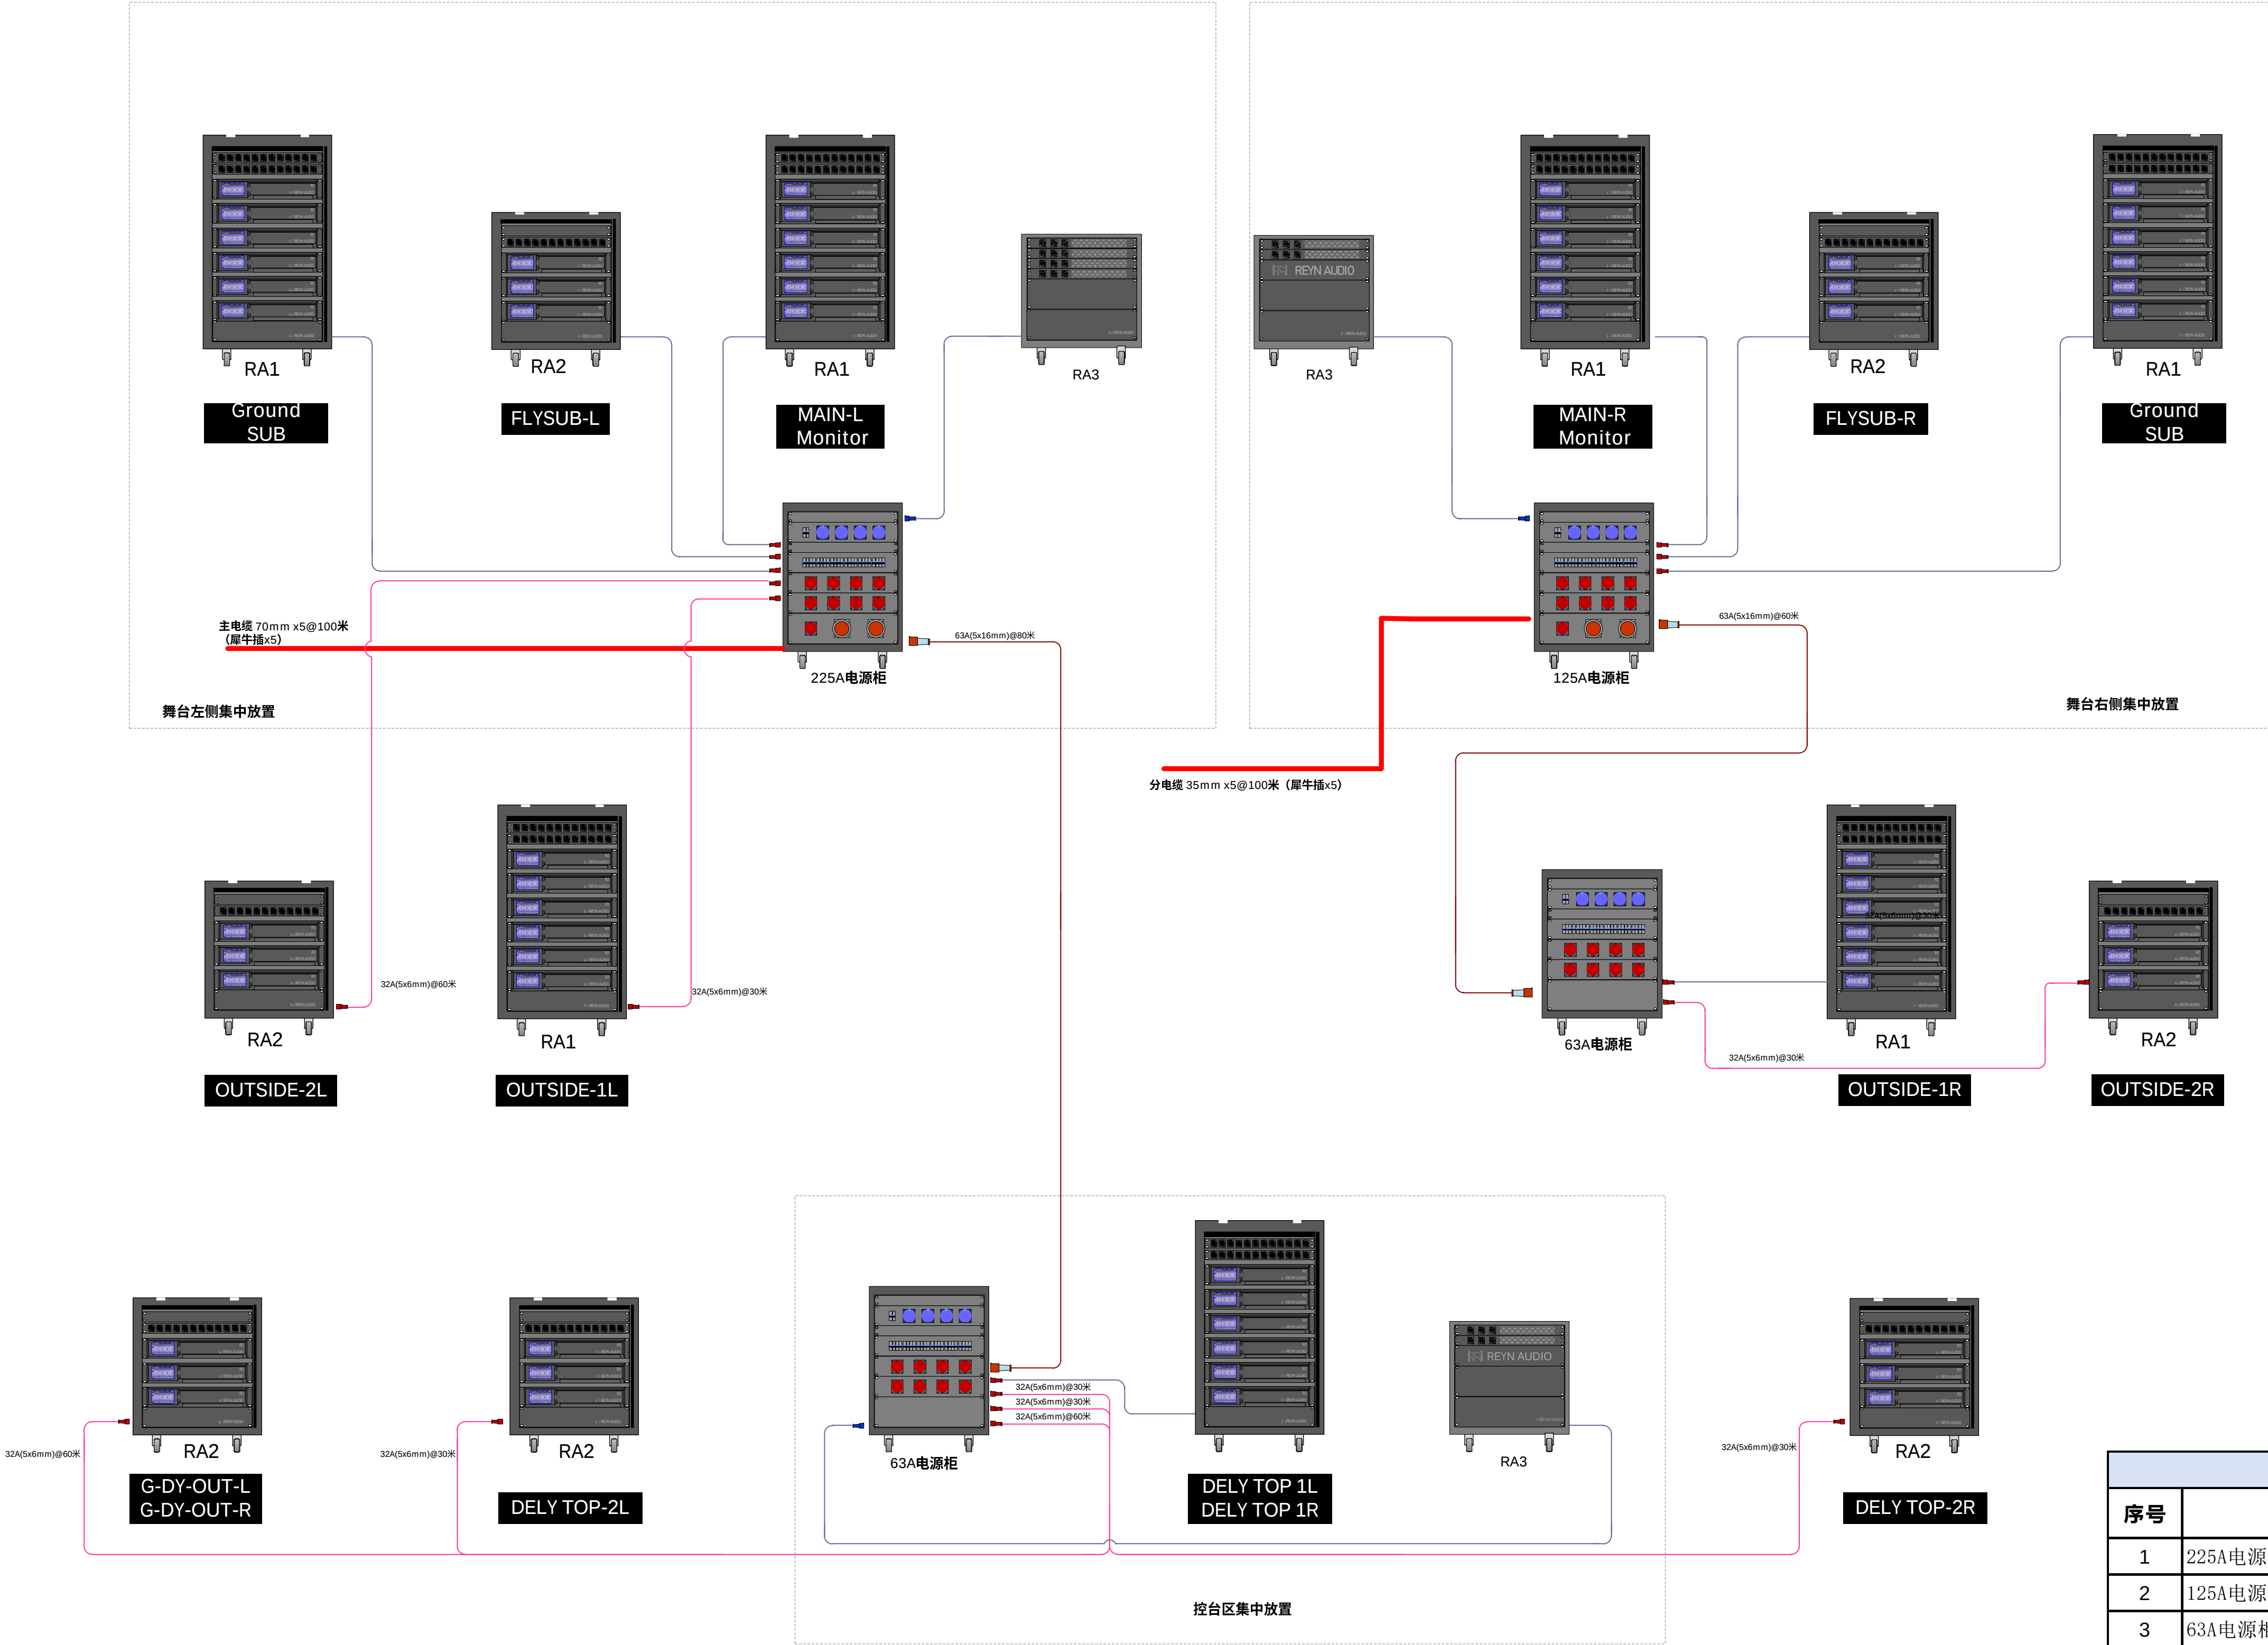

体育场演出音响__电力系统图

一、电力系统			
序号	型号	数量 (PCS)	产品码
1	225A电源柜	1	
2	125A电源柜	1	
3	63A电源柜	2	
4	主电缆（5条70mm，含5个犀牛插头，长度100米）	1	
5	分电缆（5条35mm，含5个犀牛插头，长度100米）	1	
6	电缆（63A5P公/母插头，5*16mm，长度80米）	1	
7	电缆（63A5P公/母插头，5*16mm，长度60米）	1	
8	电缆（32A5P公/母插头，5*6mm，长度60米）	2	
9	电缆（32A5P公/母插头，5*6mm，长度30米）	4	
10	线材飞行箱	10	3205028037